UNIT PLAN

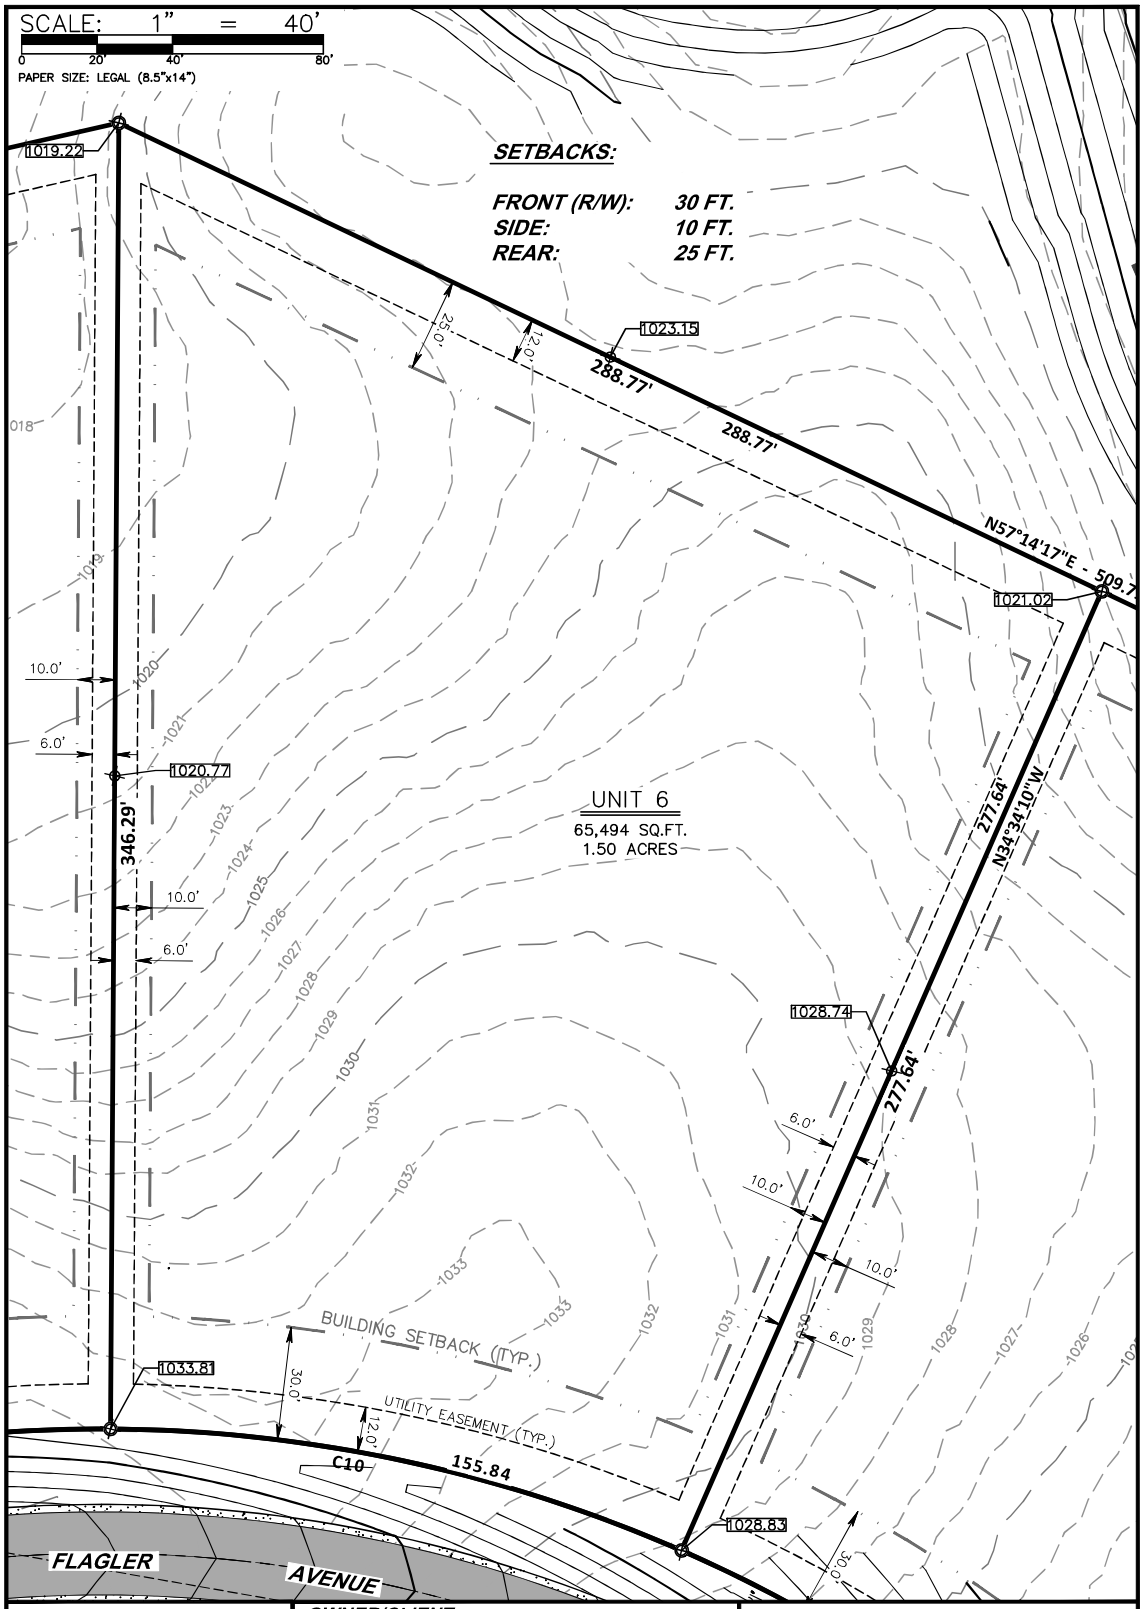

OWNER/CLIENT:
FROSTWOOD FARM VI, LLC
4601 FREY STREET, SUITE 400
MADISON, WI 53705

FROSTWOOD VALLEY CONDOS

UNIT 6

As prepared by:

GROTHMAN & ASSOCIATES S.C.
PROFESSIONAL SERVICES
625 EAST SLIFER STREET, P.O. BOX 373 PORTAGE, WI. 53901
PHONE: PORTAGE: (608) 742-7788 SAUK: (608) 644-8877
FAX: (608) 742-0434 E-MAIL: surveying@grothman.com
(RED LOGO REPRESENTS THE ORIGINAL MAP)

G & A FILE NO. -
DRAFTED BY: TAT
CHECKED BY: TAT
PROJ. 224-89
DWG. 224-89 CIVIL BASE
SHEET 1 OF 1

DATE: AUGUST 15, 2025